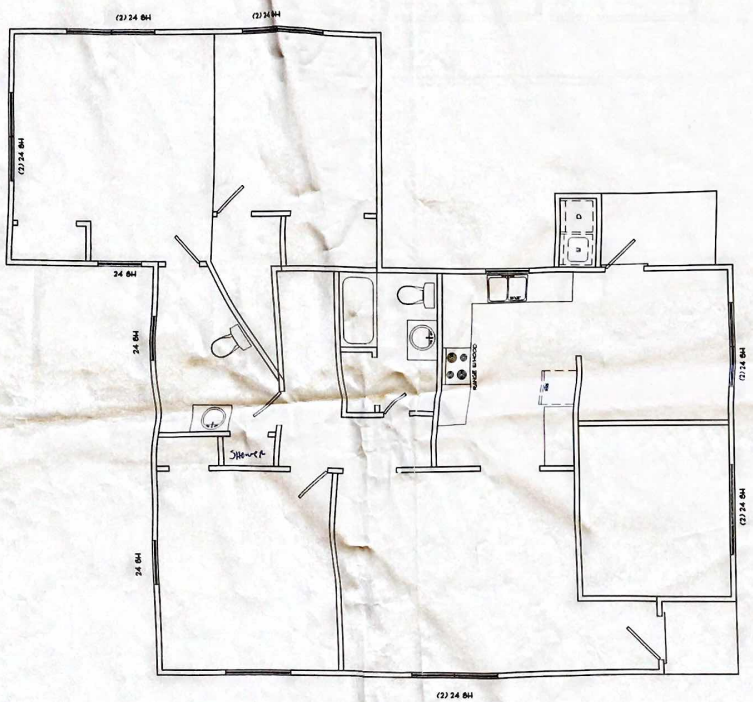

EXISTING FLOOR PLAN

SCALE: 1/4" = 1'-0"

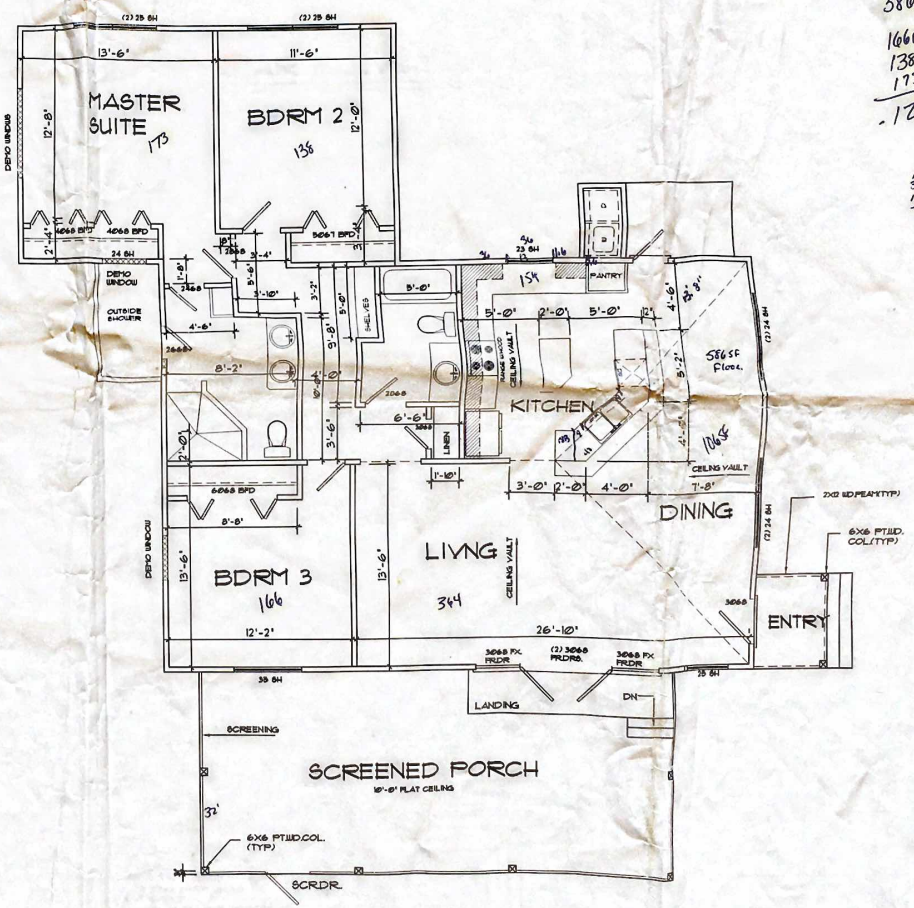

FLOOR PLAN

SCALE: 1/4" = 1'-0"

154 K
586 DIN & LV.
166 PD3
138 BD2
173. MB
.127. SF Floor-

112
364
180

AREA CALCULAIONS

SCREENED PORCH	443 S.F.
ENTRY	32
TOTAL	475 S.F.

REVISIONS

JOHN PILKEY & ASSOCIATES, INC.
"A COMPUTER DRAFTING FIRM"
402 BURNS LANE WINTER HAVEN, FLORIDA 33884
TEL: 863.324.1193 FAX: 863.324.1193
E-MAIL: jpilkey@gmail.com

NEW SCREENED PORCH AND ENTRY FOR MICHEAL BARABGONA POLK CITY

DRAWN: JP
CHECK: MR
SCALE: SHOWN
DATE: 6/1/2013

JOB: BARAGONA

SHEET

OF 4

NOTE: SHALE EVERY ATTEMPT HAS BEEN MADE IN THE PREPARATION HERE PLANS TO AVOID MISTAKES. THE DESIGNER CANNOT GUARANTEE AGAINST HUMAN ERRORS. THE CONTRACTOR IS ULTIMATELY RESPONSIBLE TO VERIFY ALL DIMENSIONS AND OTHER DETAILS ON THE PLANS AND NOTIFY DESIGNER OF ANY ERRORS OR OMISSIONS BEFORE