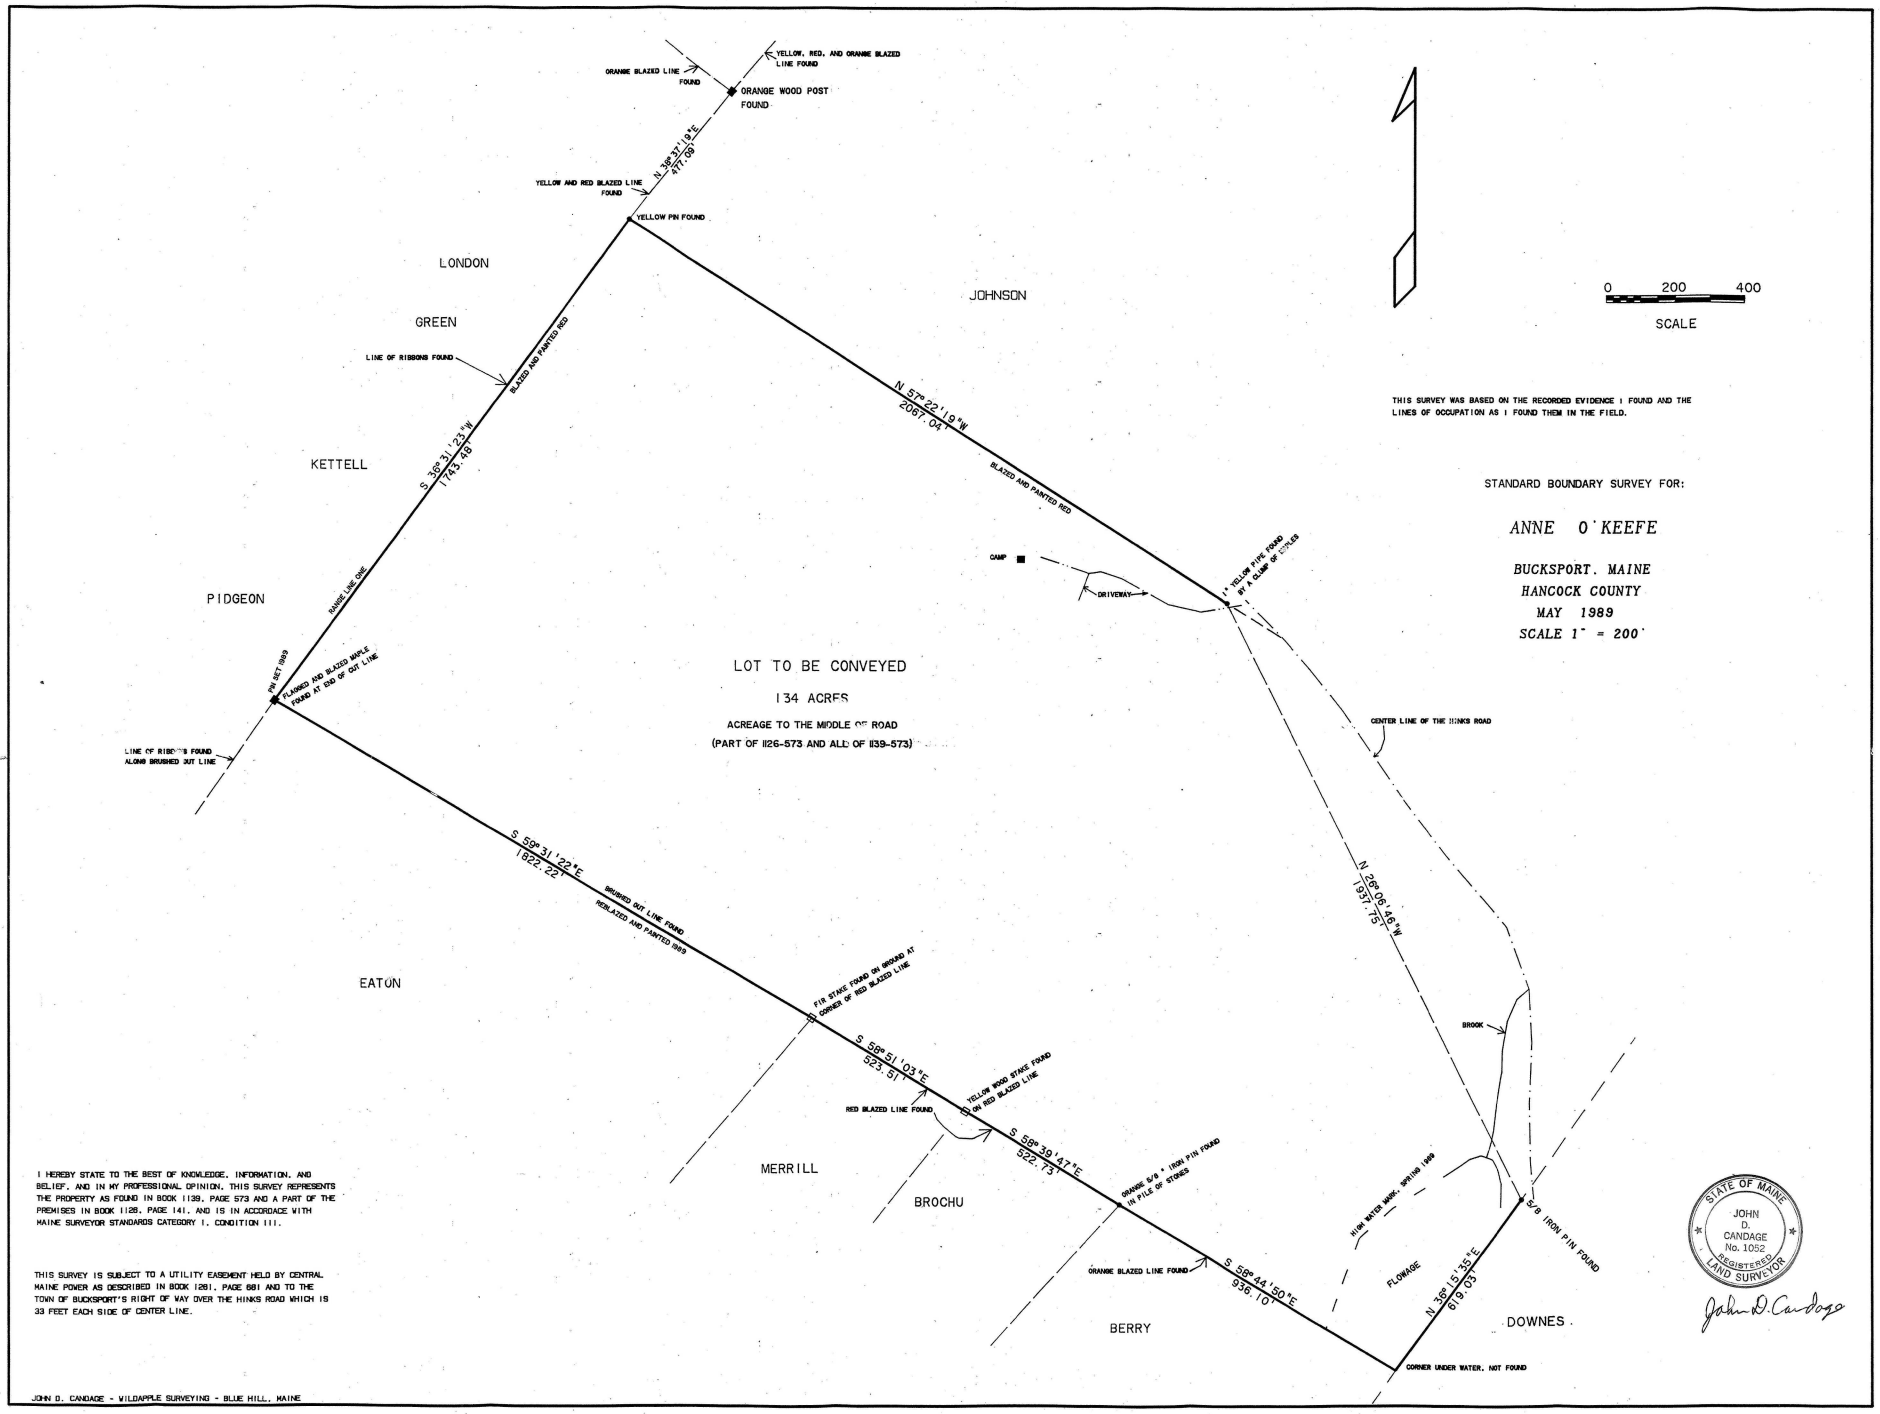

THIS SURVEY WAS BASED ON THE RECORDED EVIDENCE I FOUND AND THE LINES OF OCCUPATION AS I FOUND THEM IN THE FIELD.

STANDARD BOUNDARY SURVEY FOR:

ANNE O'KEEFE

BUCKSPORT, MAINE
HANCOCK COUNTY
MAY 1989
SCALE 1" = 200'

I HEREBY STATE TO THE BEST OF KNOWLEDGE, INFORMATION, AND BELIEF, AND IN MY PROFESSIONAL OPINION, THIS SURVEY REPRESENTS THE PROPERTY AS FOUND IN BOOK 1139, PAGE 573 AND A PART OF THE PREMISES IN BOOK 1128, PAGE 141, AND IS IN ACCORDACE WITH MAINE SURVEYOR STANDARDS CATEGORY I, CONDITION III.

THIS SURVEY IS SUBJECT TO A UTILITY EASEMENT HELD BY CENTRAL MAINE POWER AS DESCRIBED IN BOOK 1281, PAGE 681 AND TO THE TOWN OF BUCKSPORT'S RIGHT OF WAY OVER THE HINKS ROAD WHICH IS 33 FEET EACH SIDE OF CENTER LINE.

STATE OF MAINE
JOHN D. CANDAGE
No. 1052
REGISTERED LAND SURVEYOR

John D. Candage

JOHN D. CANDAGE - WILDAPPLE SURVEYING - BLUE HILL, MAINE