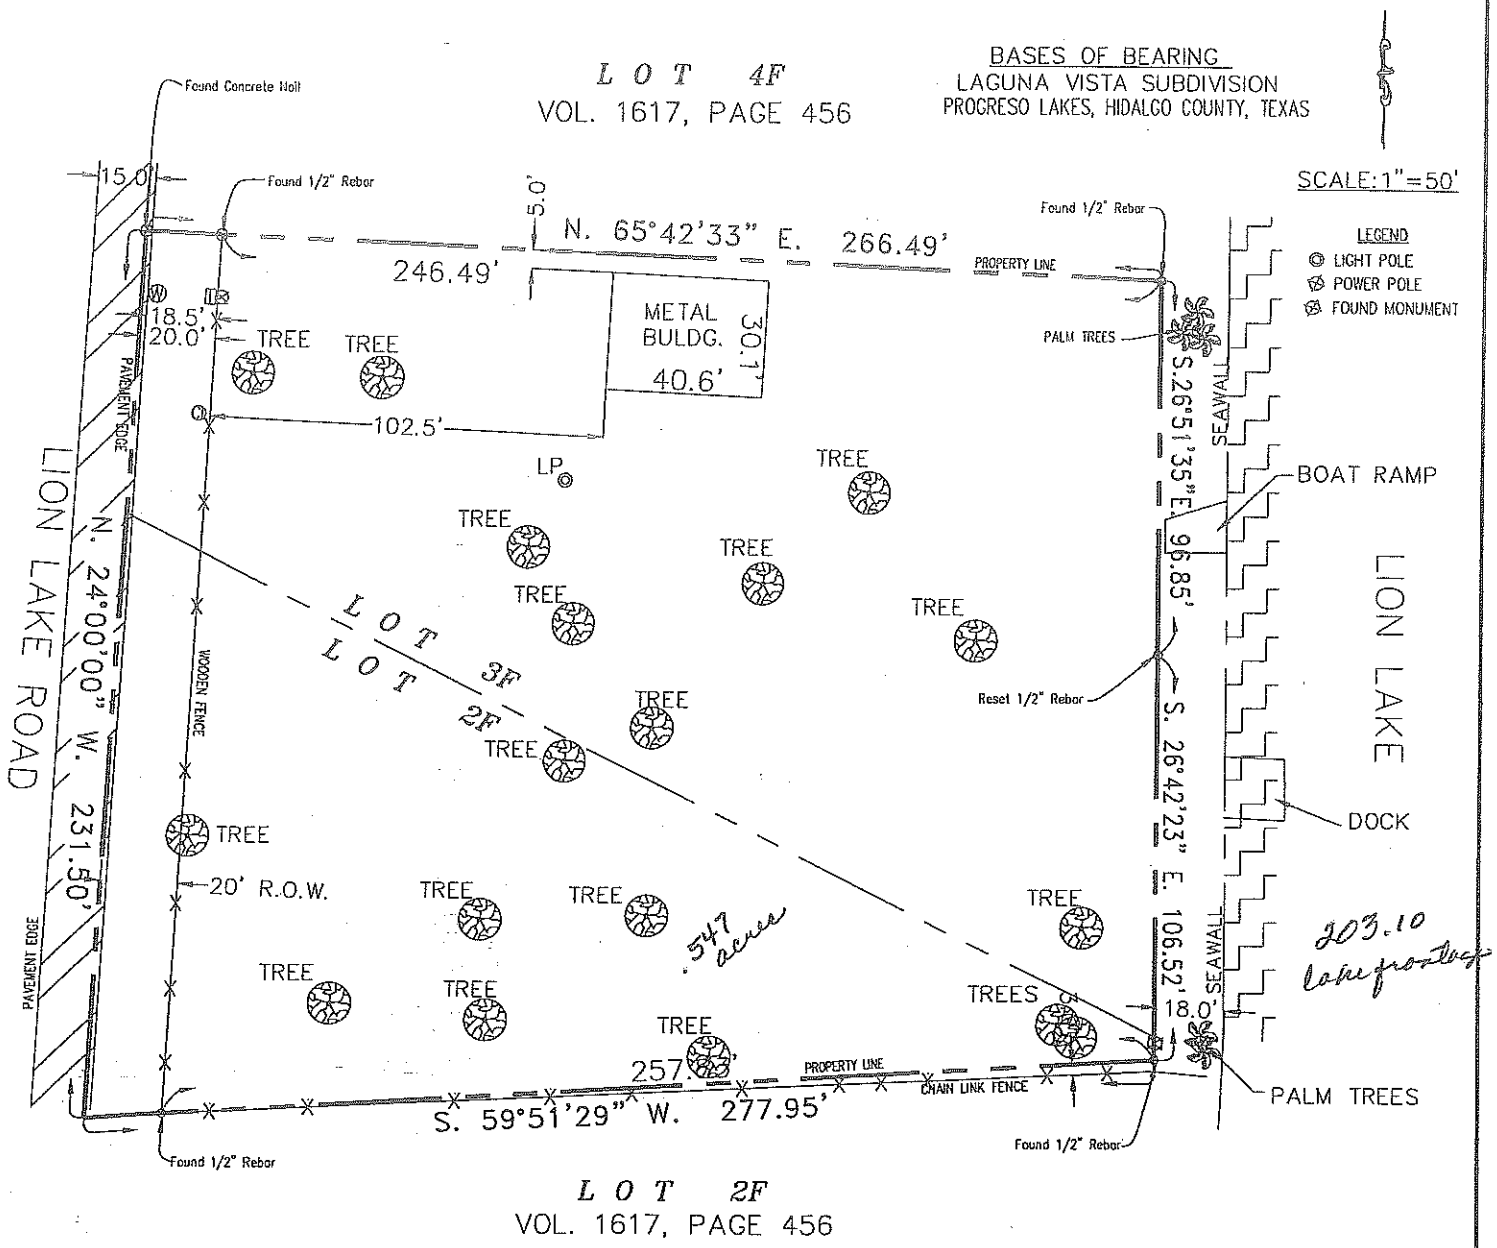

PLAT OF
LOT 3F, TWIN LAKES SUBDIVISION
& 0.522 ACRES OUT OF LOT 2F
LAGUNA VISTA SUBDIVISION
PROGRESO LAKES HIDALGO COUNTY,
TEXAS

1.36 acres more or less

This survey is being provided solely for the use of the current parties and that no license has been created, express or implied, to copy the survey except as is necessary in conjunction with the original transaction, which shall take place within a six (6) months time period.

This is to certify that the foregoing plat is, to the best of my knowledge, a true and complete representation of properties as surveyed under my direction.

Signed William R. Shea
Date 06/28/05

STATE OF TEXAS
REGISTERED
WILLIAM R. SHEA
3772
PROFESSIONAL
LAND SURVEYOR

S-4895

DATE PREPARED: JUNE-2005

Sigler, Winston, Greenwood, & Associates, Inc.
SWG
CONSULTING ENGINEERS
WESLACO-McALLEN
TEXAS
SINCE 1945

C:\ACAD\SURVEYS\S-4895

COPYRIGHT 2005