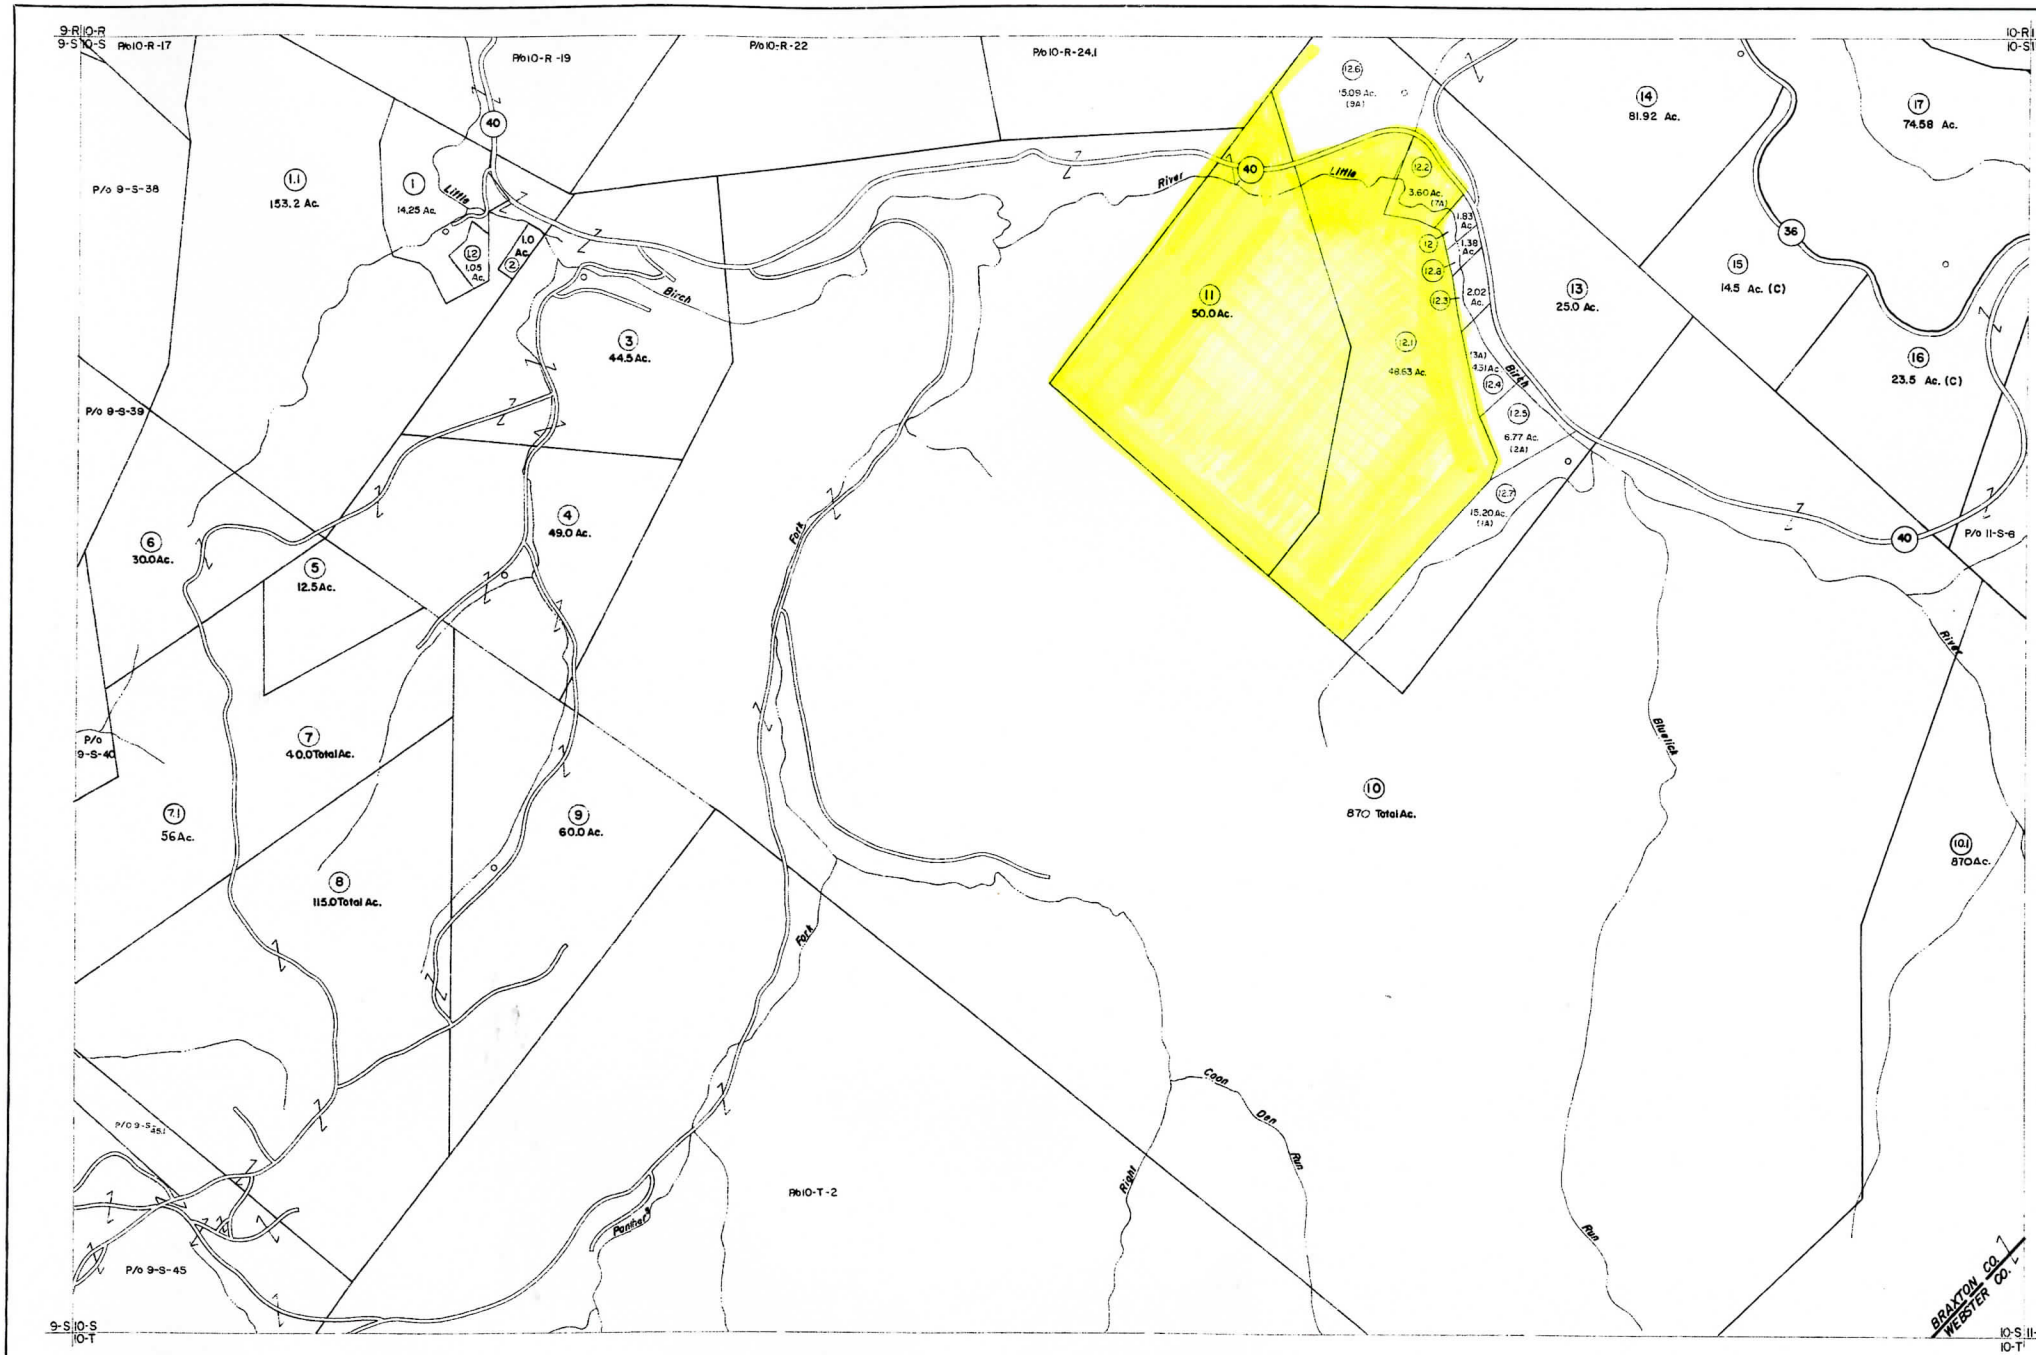

For Tax Purposes Only

Prepared by
VOGT, IVERS AND ASSOCIATES
ENGINEERS-ARCHITECTS
CHARLESTON, W.VA.
CINCINNATI, OHIO

Property line	Original lot line
Edge of pavement or roadway	Deed lot number (15)
Corporation line	Parcel or index number (09)
District line	Improvement o
County line	Railroad

1	3-5-76 DS		9	4/30/05 SBH	17		
2	Revised to 7-80 DS		10	4/9/06 SBH	18		
3	" " 7-1-83 CMJ		11		19		
4	7-1-84 L.E.S.		12		20		
5	July, 1987 TRL		13		21		
6	EXCALIBUR GRAPHICS 5/93		14		22		
7	O.G.I.S 6-1-96 J.E.B		15		23		
8	5/4/2003 S.B.H.		16		24		

Revisions

KEY MAP

BRAXTON COUNTY

STATE OF WEST VIRGINIA

Office of Assessor

DISTRICT
HOLLY DISTRICT

SHEET NO: 10-S

Date, Aerial Photography: 4-22-60
Photo No: BR-14-90

Date, Map: 10-2-62
Scale: 1" = 400'