BOUNDARY SURVEY PREPARED FOR ROMERO ESTATE RANCHES REVOCABLE TRUST

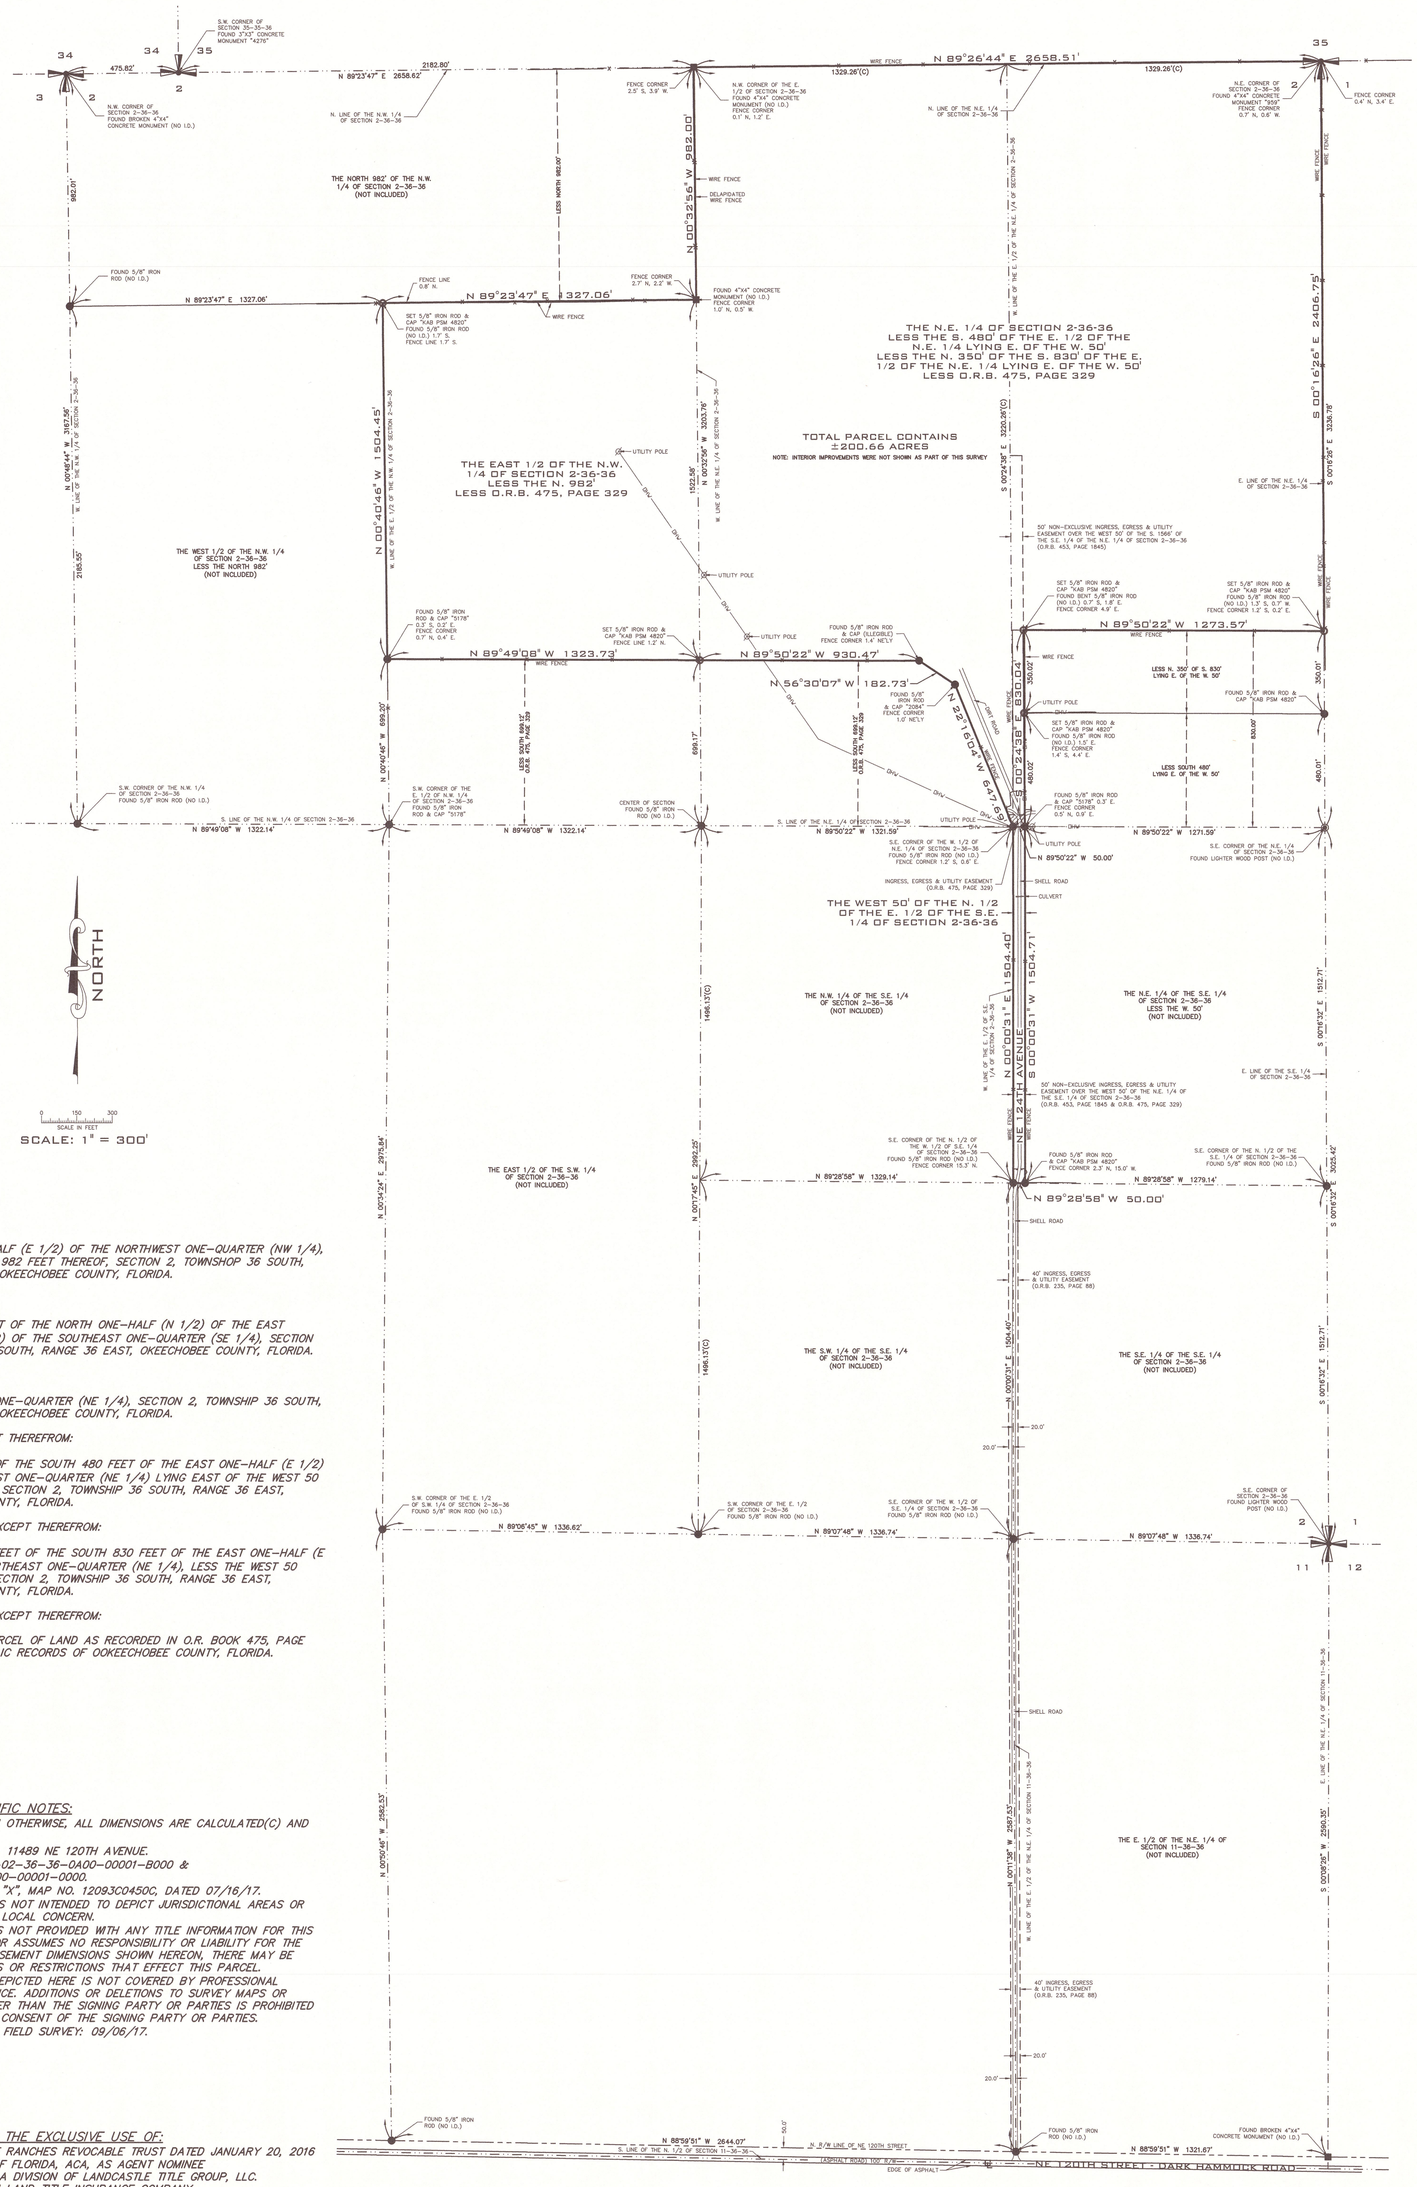
THE NORTH 982' OF THE N.W. 1/4 OF SECTION 2-36-36 (NOT INCLUDED)
THE EAST 1/2 OF THE N.W. 1/4 OF SECTION 2-36-36 LESS THE N. 982' LESS O.R.B. 475, PAGE 329
THE WEST 1/2 OF THE N.W. 1/4 OF SECTION 2-36-36 LESS THE NORTH 982' (NOT INCLUDED)
THE N.E. 1/4 OF SECTION 2-36-36 LESS THE S. 480' OF THE E. 1/2 OF THE N.E. 1/4 LYING E. OF THE W. 50' LESS THE N. 350' OF THE S. 830' OF THE E. 1/2 OF THE N.E. 1/4 LYING E. OF THE W. 50' LESS O.R.B. 475, PAGE 329
TOTAL PARCEL CONTAINS ±200.66 ACRES
NOTE: INTERIOR IMPROVEMENTS WERE NOT SHOWN AS PART OF THIS SURVEY
THE WEST 50' OF THE N. 1/2 OF THE E. 1/2 OF THE S.E. 1/4 OF SECTION 2-36-36
THE N.W. 1/4 OF THE S.E. 1/4 OF SECTION 2-36-36 (NOT INCLUDED)
THE N.E. 1/4 OF THE S.E. 1/4 OF SECTION 2-36-36 LESS THE W. 50' (NOT INCLUDED)
THE S.W. 1/4 OF THE S.E. 1/4 OF SECTION 2-36-36 (NOT INCLUDED)
THE S.E. 1/4 OF THE S.E. 1/4 OF SECTION 2-36-36 (NOT INCLUDED)
THE EAST 1/2 OF THE S.W. 1/4 OF SECTION 2-36-36 (NOT INCLUDED)
THE E. 1/2 OF THE N.E. 1/4 OF SECTION 11-36-36 (NOT INCLUDED)
NE 124TH AVENUE
NE 120TH STREET - DARK HAMMOCK ROAD
N 89°26'44" E 2658.51'
N 89°23'47" E 2658.62'
N 00°32'56" W 982.00'
N 89°23'47" E 1327.06'
N 89°23'47" E 1327.06'
N 00°40'46" W 1504.45'
N 89°49'08" W 1323.73'
N 89°50'22" W 930.47'
N 56°30'07" W 182.73'
N 32°16'04" W 647.08'
N 89°50'22" W 1273.57'
S 00°16'26" E 2406.75'
S 00°23'38" E 830.04'
N 89°50'22" W 50.00'
N 89°50'22" W 1321.59'
N 89°49'08" W 1322.14'
N 89°49'08" W 1322.14'
N 89°50'22" W 1321.59'
N 00°03'31" E 1504.40'
S 00°03'31" W 1504.71'
N 89°28'58" W 1329.14'
N 89°28'58" W 1279.14'
N 89°28'58" W 50.00'
N 89°06'45" W 1336.62'
N 89°07'48" W 1336.74'
N 89°07'48" W 1336.74'
N 88°59'51" W 2644.07'
N 88°59'51" W 1321.67'
N 00°40'46" W 899.20'
N 00°54'24" E 2975.84'
N 00°17'45" E 2995.22'
N 00°09'06" W 2982.53'
S 00°16'26" E 3230.78'
S 00°24'38" E 3230.28'
S 00°03'32" E 1322.71'
S 00°03'32" E 1322.71'
S 00°03'32" E 1322.77'
S 00°09'06" E 2360.35'
S 00°09'06" E 2360.35'
S 00°09'06" E 2360.35