LEGEND
IPF - IRON PIPE FOUND
RF - REBAR FOUND
RS - REBAR SET
P.B. - PLAT BOOK
D.B. - DEED BOOK
W.B. - WILL BOOK
PG. - PAGE
T.P. - TAX PARCEL
BOL - BACK ON LINE
- POWER POLE
OHE - OVER HEAD ELECTRIC

VIRGINIA IN THE CIRCUIT COURT OF
CHARLOTTE COUNTY
RECEIVED AND ADMITTED TO RECORD

THIS_____ DAY OF_____,20 ___

TESTE _____, CLERK
STUART B. FALLEN

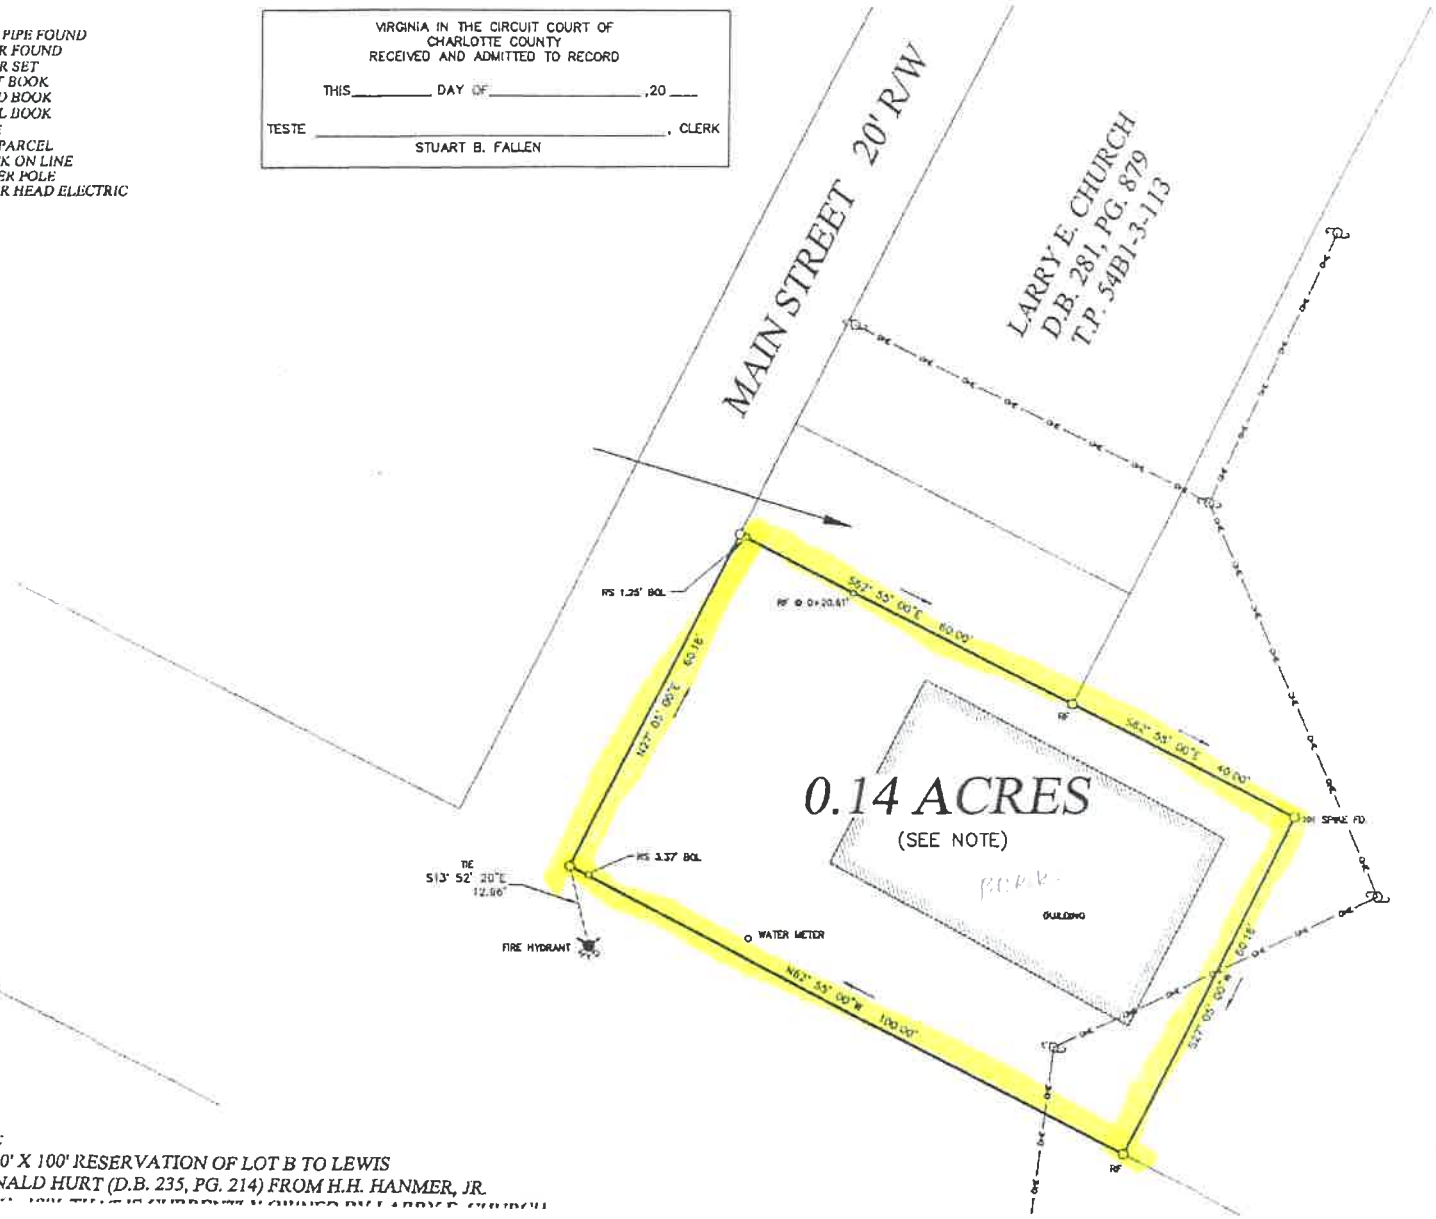

NOTE:
THE 80' X 100' RESERVATION OF LOT B TO LEWIS
REGINALD HURT (D.B. 235, PG. 214) FROM H.H. HANMER, JR.

KINGSTR
D.E
P.B. 13,
T.