RECORD OF SURVEY

A SURVEY IN SECTION 8, T6S, R4E, BHM, CUSTER COUNTY, SOUTH DAKOTA

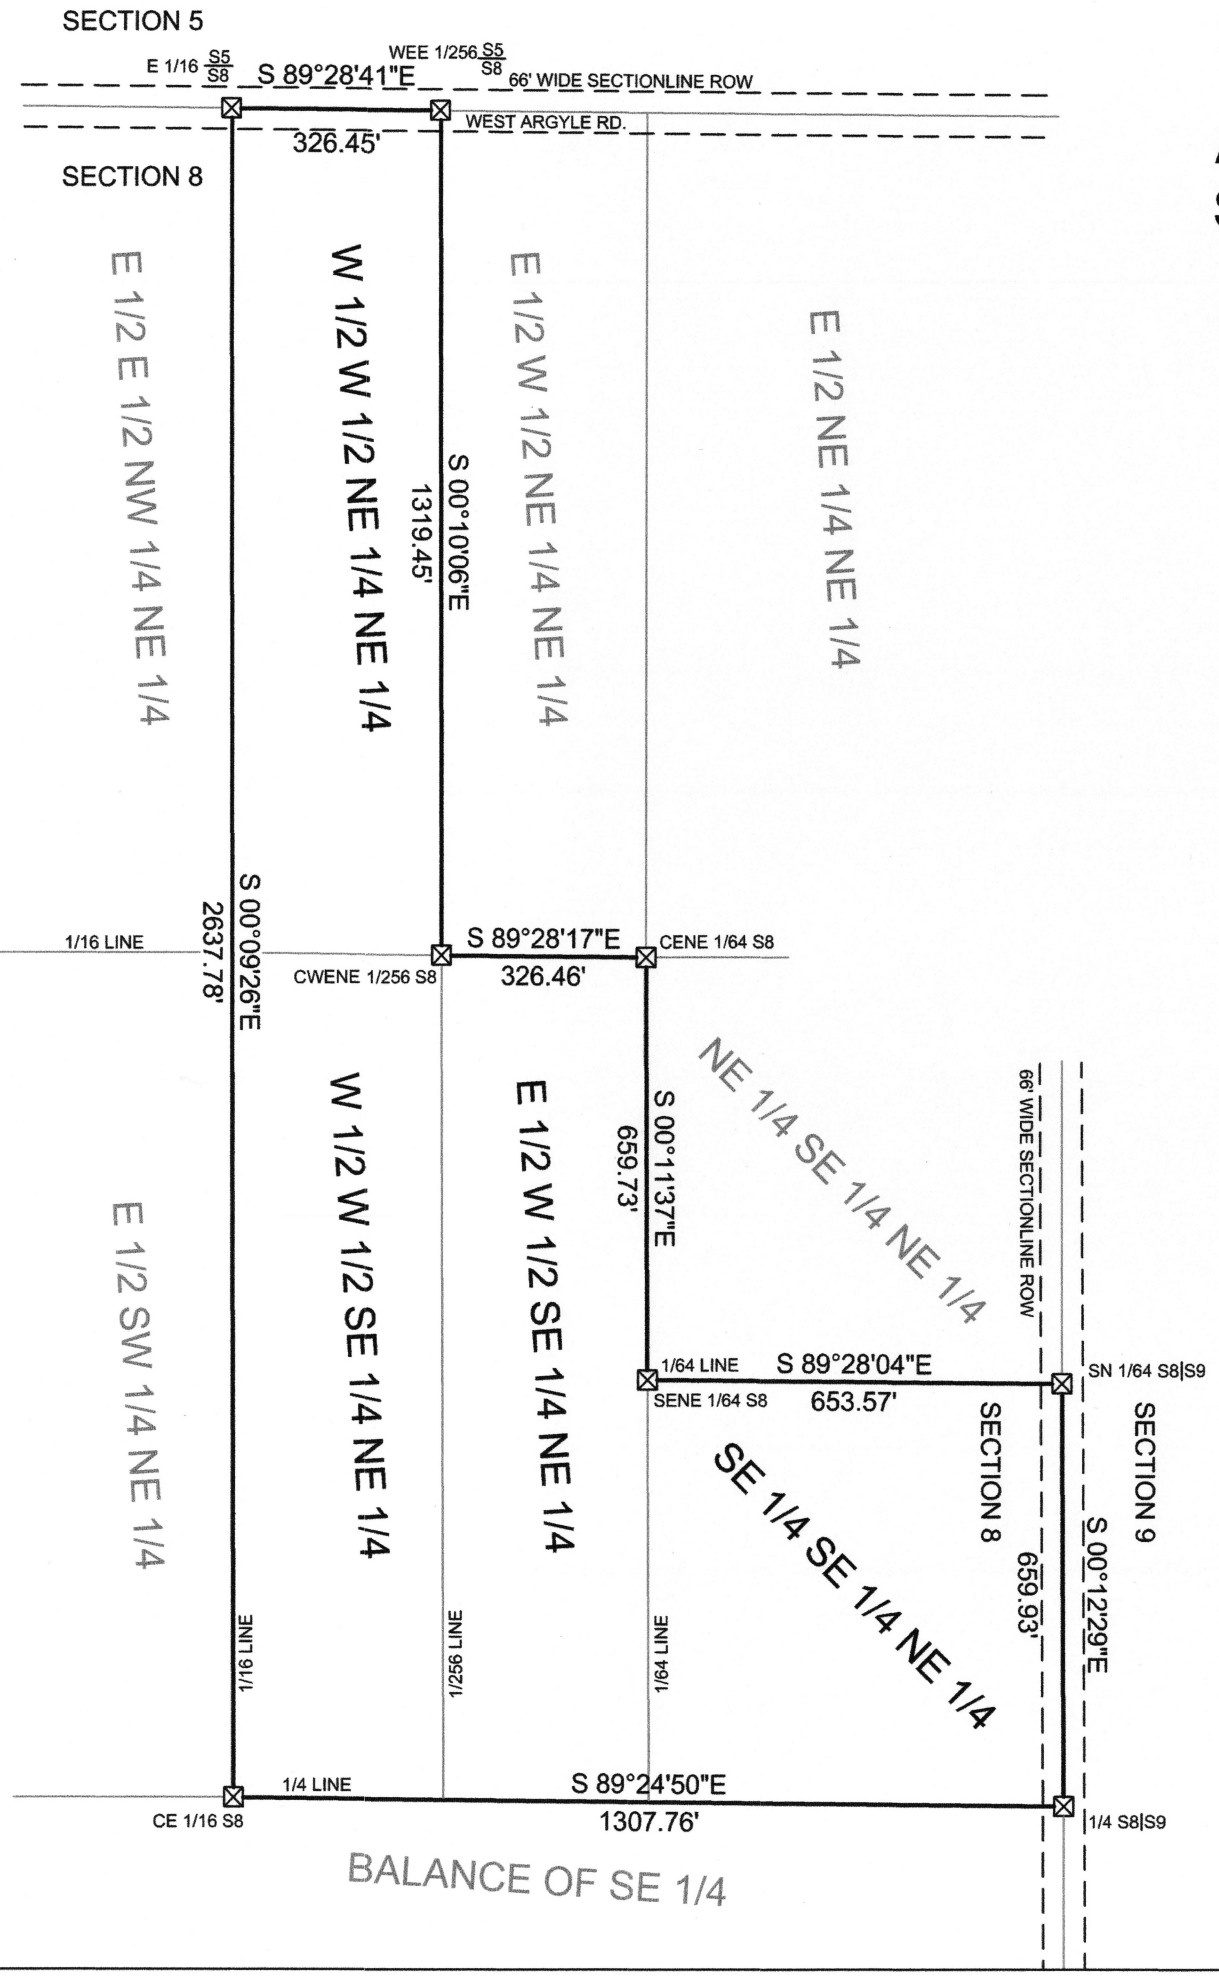

DATE SURVEYED
12 Oct. 2017

LEGEND

☒ Found rebar w/aluminum cap marked "ANDERSEN PLS 2842"

BASIS OF BEARING - GPS OBSERVATION
taken N 89°40'57"W 894.65' from the E 1/16 corner common to Sections 5 and 8.

300 0 300 600 900
GRAPHIC SCALE – FEET

CERTIFICATION OF SURVEYOR
I, John McBride, LS. No 5906 do hereby certify that this drawing represents a survey made by me or under my direct personal supervision in accordance with the laws of the State of South Dakota and accepted surveying practice, and that the same is, to the best of my knowledge and belief, true and correct.

John McBride, LS No. 5906

REGISTERED LAND SURVEYOR
REG. NO.
5906
JOHN D.
MCBRIDE
SOUTH DAKOTA
10-23-17

Prepared by
ANDERSEN ENGINEERS
Land Surveyors, Professional Engineering, & Environmental Consultants

Drawn by DR	Date 10/23/2017	P.O. Box 446 Edgemont, SD 57735 (605)-662-5500 andersenengineers@gwtc.net
Approved by McB	Date 10/23/2017	
Scale 1"=300'	Sheet 1 of 1	File Name: S8_T6S_R4E_2017