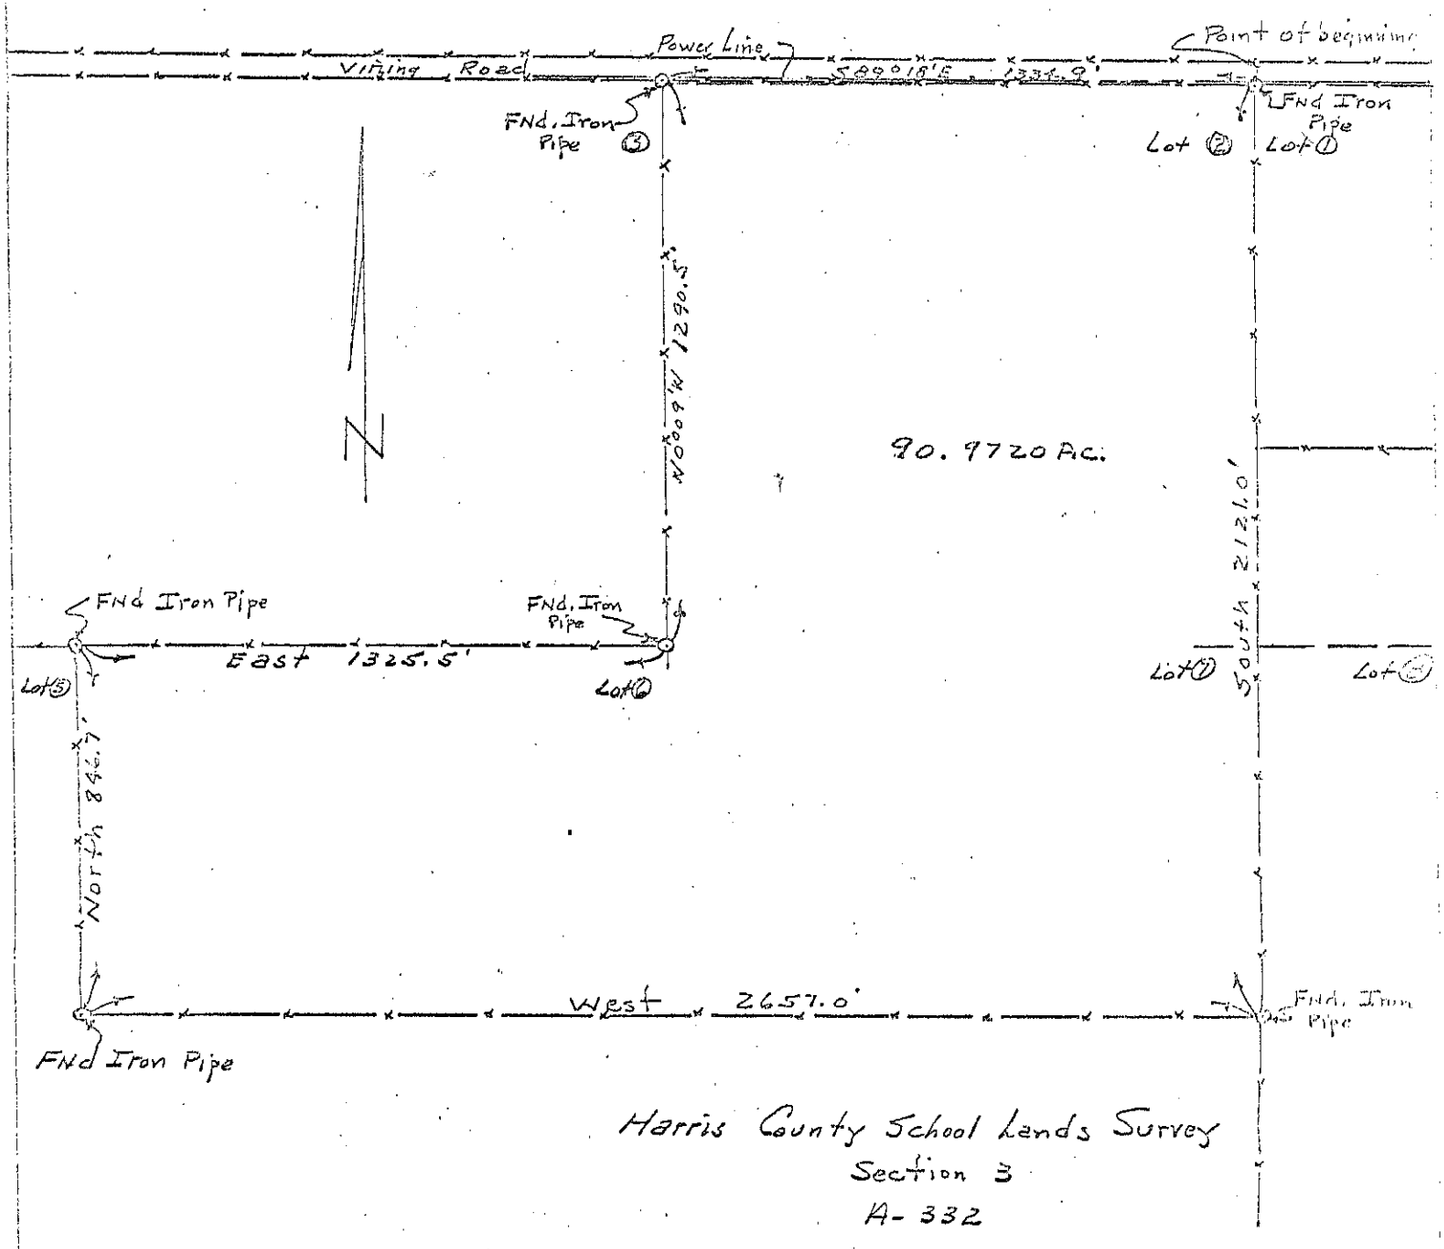

STATE OF TEXAS
W. D. KENNEDY
511
REGISTERED PUBLIC SURVEYOR

PLAT OF
90.9720 Acre Tract
Harris County School Land, Section 3
Harris County, Texas

Scale: 1" = 400' Date: 11-15-71

Surveyed by: W.D. Kennedy
Registered Public Surveyor No. 511

CERTIFICATION

I, W. D. KENNEDY, A REGISTERED PUBLIC SURVEYOR, DO HEREBY CERTIFY THAT THIS MAP SHOWING A SURVEY OF 90.9720 acres of land is true and correct in accordance with an actual survey made on the ground under my personal direction and supervision.
DATED this the 15th day of NOVEMBER, 1971.

W. D. Kennedy

W. D. KENNEDY, REGISTERED PUBLIC
SURVEYOR NO. 511
HEMPSTEAD, TEXAS